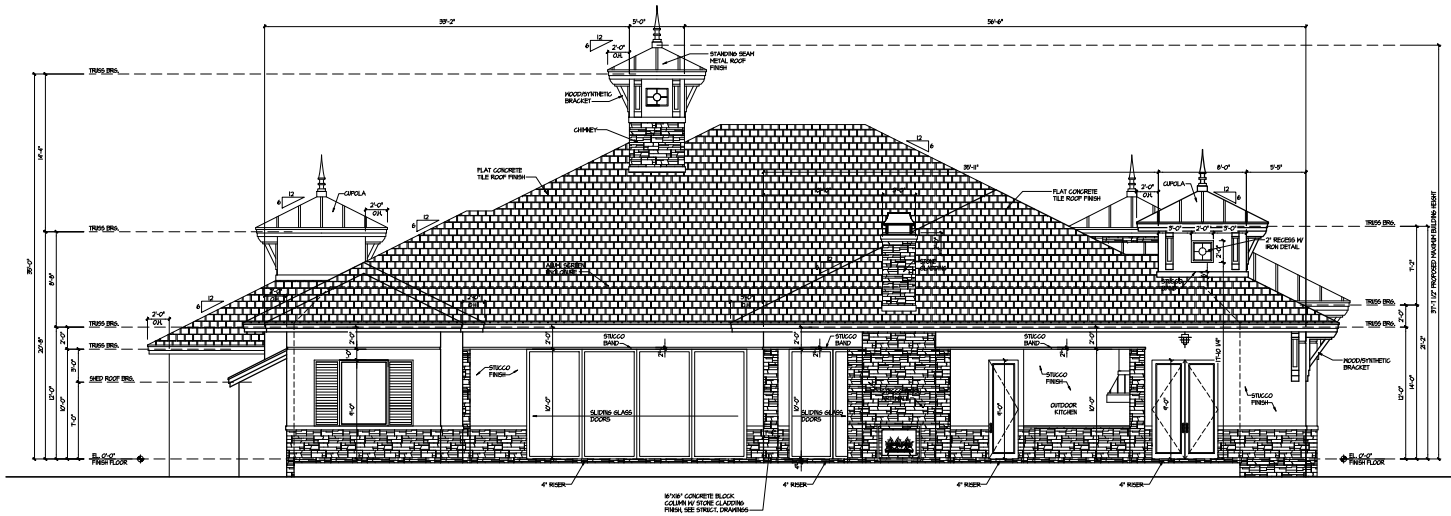


## REAR ELEVATIO

SCALE: 3/16" = 1'-0"

NOTE:
GUTTERS TO BE INSTALLED ON ENTIRE HOUSE

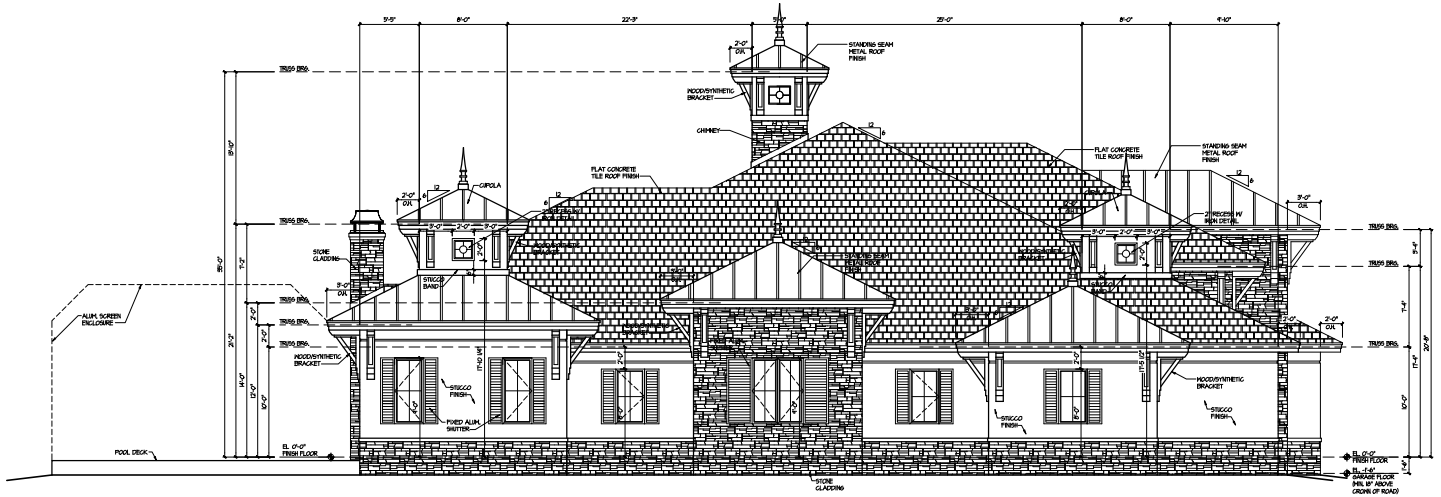


## LEFT SIDE ELEVATION

SCALE: 3/16" = 1'-0"